BBS- BB- EGL- SU- 03

Originator	Initials	Detail	Type	Number	Revision
					-

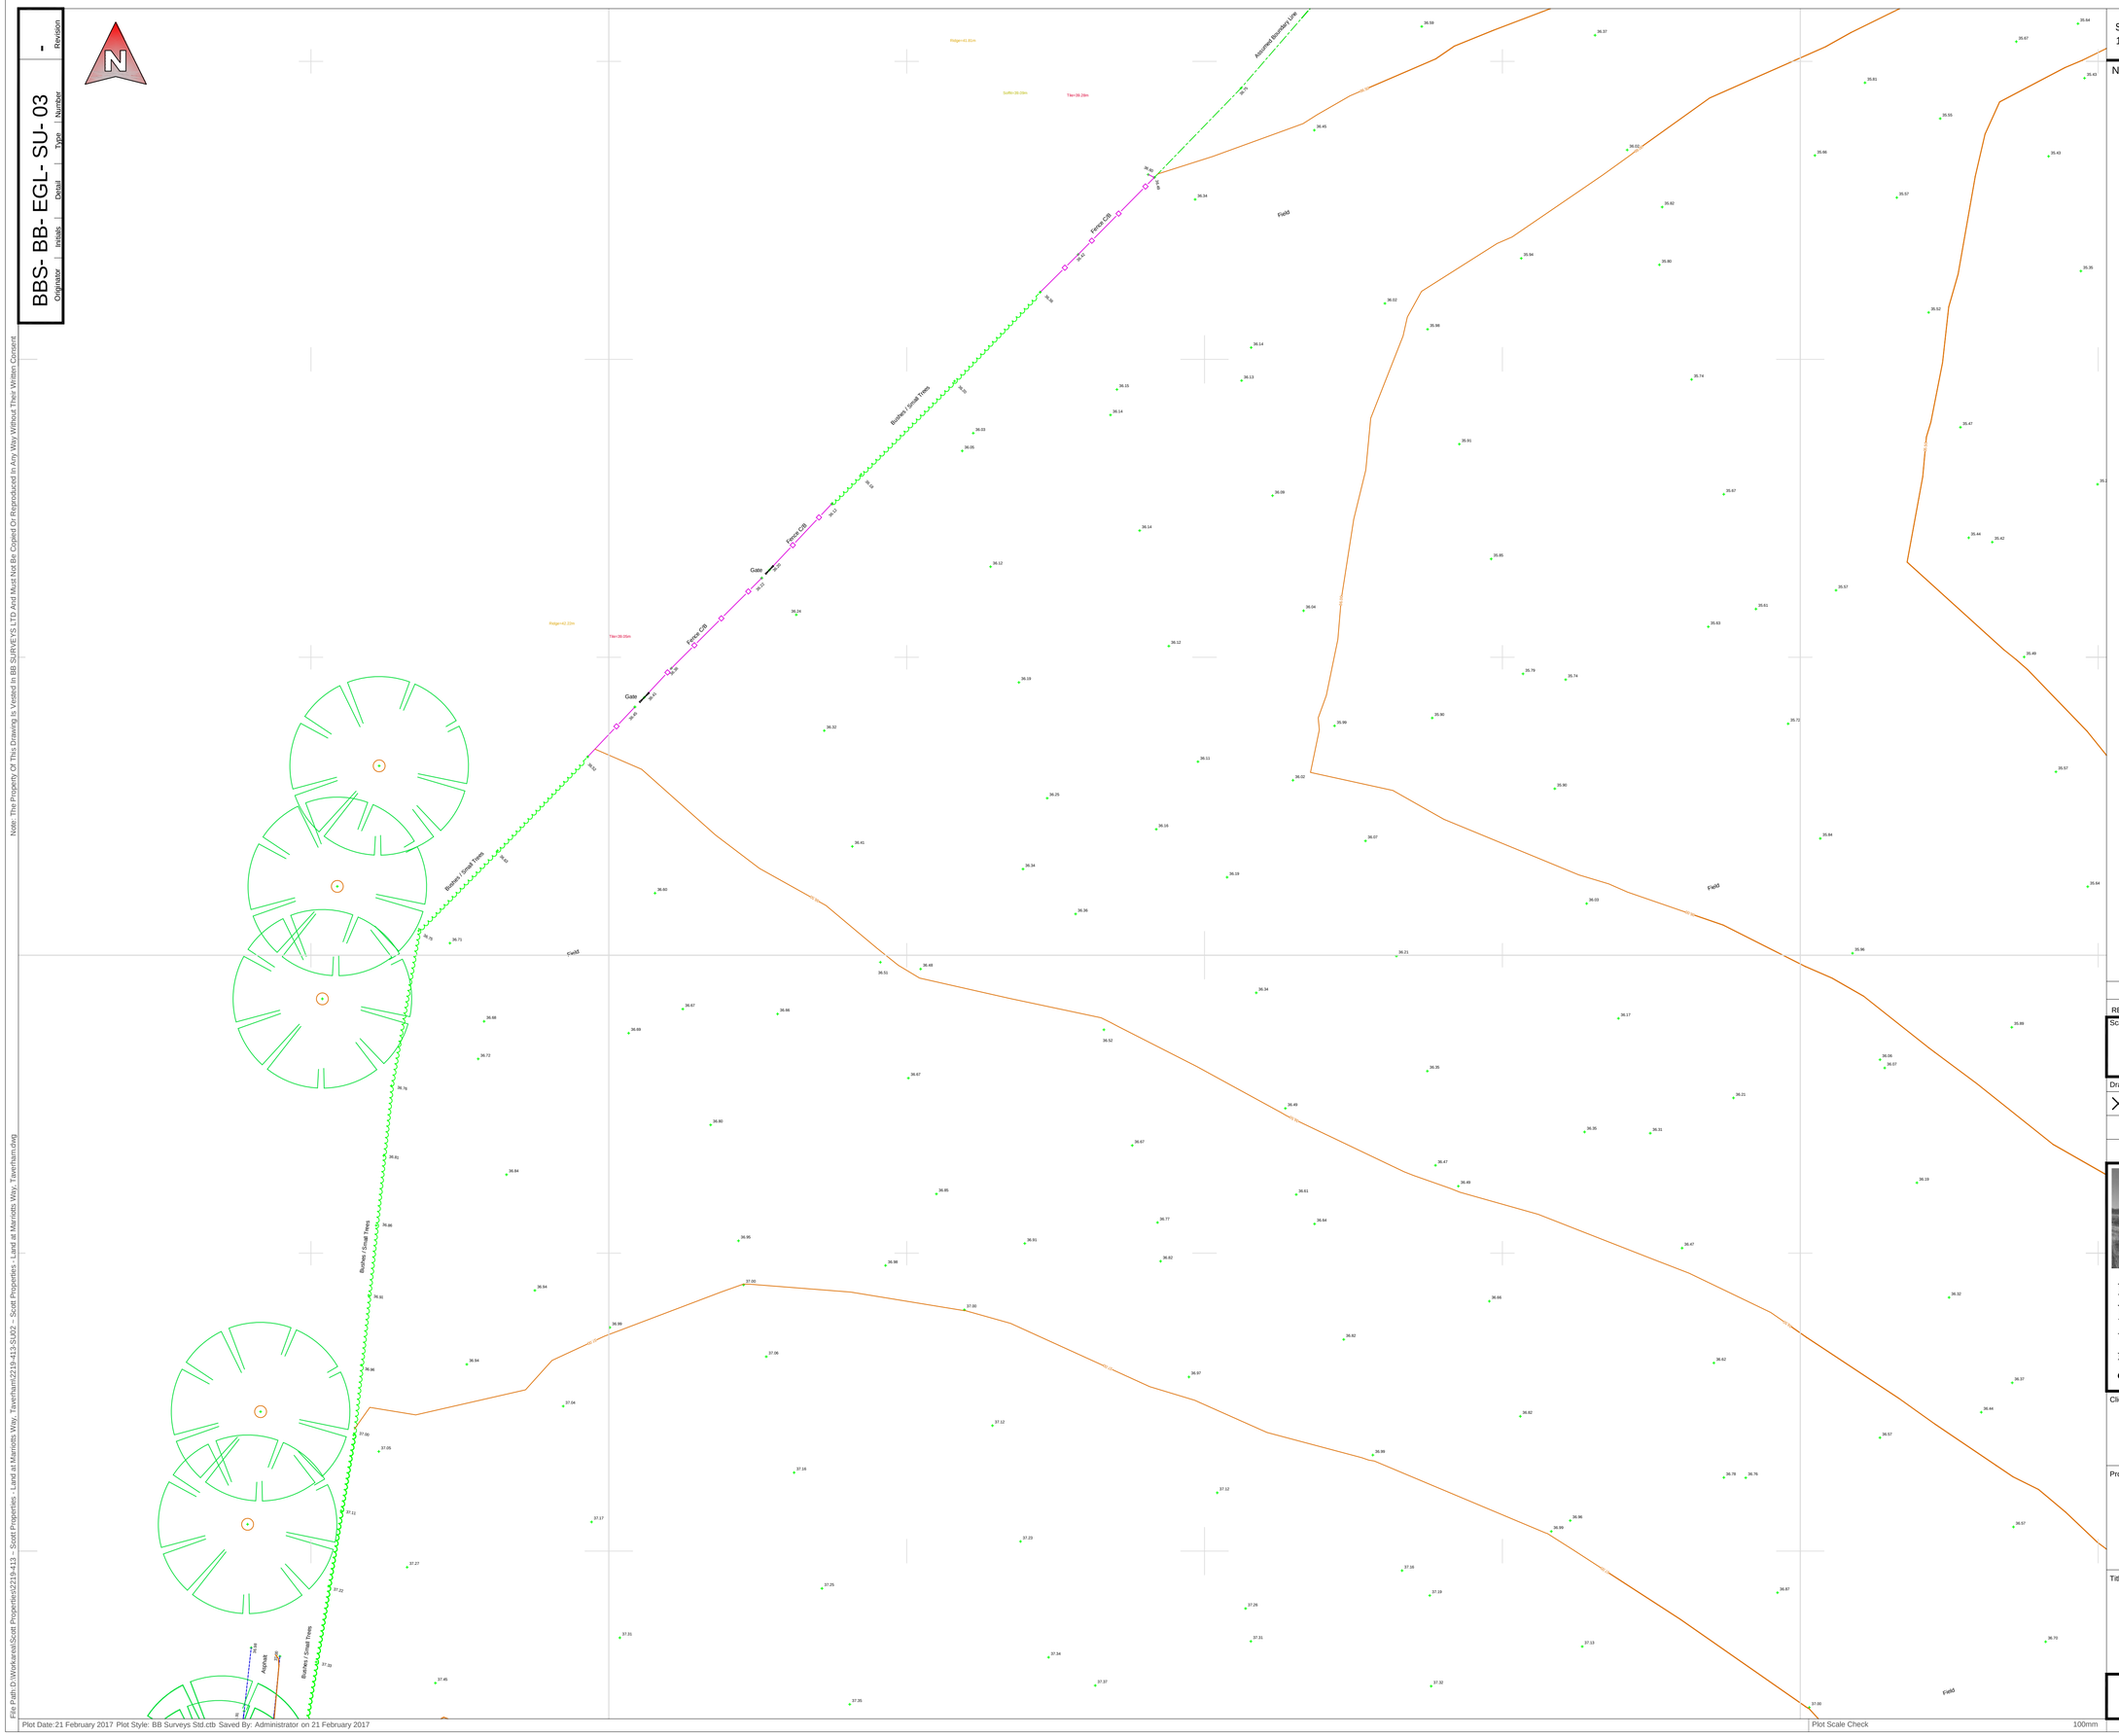

Scale 1:250 — 0 50 100 150 200 250

Notes:

AV	Air Valve	FH	Fire Hydrant	SP	Sign Post
BB	Bottom Bank	FP	Footpath	STAY	Stay
BH	Bore Hole	G	Gully Grate	SV	Sluice Valve
BL	Lit Bollard	GV	Gas Valve	TAC	Tactile Paving
BOL	Bollard	Hedge	Hedge	TB	Top Bank
BIN	Bin	IC	Inspection Cover	TBOX	Telephone Box
BS	Bus Stop	IL	Invert Level	TL	Traffic Light
Bushes	Bush	KO	Kerb Outlet	TOK	Top Of Kerb
BT	BT Box	LP	Lamp Post	TP	Telegraph Pole
CAB	Cabinet	MH	Manhole	TRK	Track
CHNL	Channel	MP	Marker Post	TS	Traffic Sign MH
CL	Centreline	NB	Name Board	VENT	Vent
CONC	Concrete	P/W	Partition Wall	W	Water Cover
COL	Column	PB	Post Box	WL	White Line
DB	Ditch Bottom	PM	Parking Meter	WO	Wash Out
DCHNL	Drainage Channel	PO	Post	YL	Yellow Line
Door	Door	RE	Rodding Eye		
EEB	Electric MH Cover	Ridge	Ridge Level		
EP	Electric Pole	RP	Reflector Post		
ER	Earth Rod	RS	Road Sign		
ET	EP+Transformer	SETTS	Granite Setts		
Feeder	Feeder Pillar	SF	Safety Fence		

FCB	Close Boarded
FCL	Chain Link
FHD	Hoarding
FHR	Heras Fence
FPL	Pallisade
FPR	Post & Rail
FPW	Post & Wire
RAIL	Railings

Control Station
Column
x.xx — Floor to Ceiling Height
x.xx F/C — Floor to False Ceiling Height

Features

Fences — FCB 1.6h
Walls — Wall 1.2h
Hedges — Hedge 1.3h — Average root line shown.
Overhead Line — OHL — Indicative position of cables.

Services

Foul Sewers — 0.225Ø — FW MH
Storm Sewers — 0.375Ø — SW MH
Pipe position and alignment is indicative only.

Building Heights

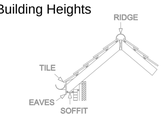

SURVEY CARRIED OUT USING TRIMBLE S8 TOTAL STATION & TRIMBLE R10 GPS.
ALL SURVEY DATA TO ORDNANCE SURVEY NATIONAL GRID (OSTN15)

ALL DIMENSIONS ARE IN METRES UNLESS OTHERWISE STATED.

ANY CRITICAL DIMENSIONS AND MEASUREMENTS SHOULD BE BASED ON THE ORIGINAL DIGITAL DATA AND CONFIRMED WITH BB SURVEYS LTD.
ANY ERRORS SHOULD BE NOTIFIED TO BB SURVEYS LTD.

NO ATTEMPT HAS BEEN MADE TO ENTER ANY CONFINED SPACES ON THIS SITE. WE HAVE MEASURED INVERT DEPTHS, ESTIMATED PIPE SIZES AND SHOWN THE DIRECTION OF FLOW ONLY WHERE DRAIN RUNS ARE ACTIVE AT THE TIME OF SURVEY. INSPECTION COVERS WHICH WE WERE UNABLE TO LIFT BY MANUAL METHODS ARE DENOTED AS MH (UTL). WE DID NOT QUOTE FOR THE USE OF HYDRAULIC LIFTING EQUIPMENT.

DRAINAGE RUNS BETWEEN INSPECTION COVERS HAVE NOT BEEN INVESTIGATED. ANY SHOWN ARE ESTIMATED AND NOT CONFIRMED. ALL DRAINAGE RUNS SHOULD BE PROVED BY DYE TRACING AND IF NECESSARY BY RADIO DETECTION METHODS PRIOR TO ANY DESIGN WORK.
ALL PIPE SIZES AND CONNECTIONS SHOULD ALSO BE CONFIRMED WITH YOUR LOCAL DRAINAGE AUTHORITY PRIOR TO ANY DESIGN WORK.

THERE MAY BE INSPECTION COVERS ON SITE WHICH WERE NOT VISIBLE AT THE TIME OF SURVEY. THEY MAY HAVE BEEN BURIED OR COVERED BY VEGETATION. YOU SHOULD CONSULT YOUR LOCAL DRAINAGE AUTHORITY OR COMMISSION A CCTV DRAINAGE SURVEY TO ENSURE THAT YOU LOCATE ANY MISSING COVERS OR DRAINAGE RUNS.

REV	Date	Created By	Comments
-	14.02.17	BB	First Issue

Scale at A1: 1:250
Project Number: 2219-413

Drawing Status
- [X] Existing Topographic Survey
- [ ] As Built Survey
- [ ] For Information

BBS BB SURVEYS LTD
1 Chestnut Place, Cringleford
Norwich, Norfolk NR4 7BD
t: 01603 507917
m: 07786 388175
e: barry@bbsurveys.co.uk

Client
Scott Properties
Graham McCormick

Project
Land at Marriots Way,
Taverham, Norwich

Title
Existing Ground Level Survey
Sheet 2

BBS- BB- EGL- SU- 03 — Revision: -
Originator | Initials | Detail | Type | Number

Note: The Property Of This Drawing Is Vested In BB SURVEYS LTD And Must Not Be Copied Or Reproduced In Any Way Without Their Written Consent

File Path D:\Workareas\Scott Properties\2219-413 - Scott Properties - Land at Marriots Way, Taverham\2219-413-SU02 - Scott Properties - Land at Marriots Way, Taverham.dwg

Plot Date:21 February 2017 Plot Style: BB Surveys Std.ctb Saved By: Administrator on 21 February 2017
Plot Scale Check 100mm
Sheet Size A1 841 x 594