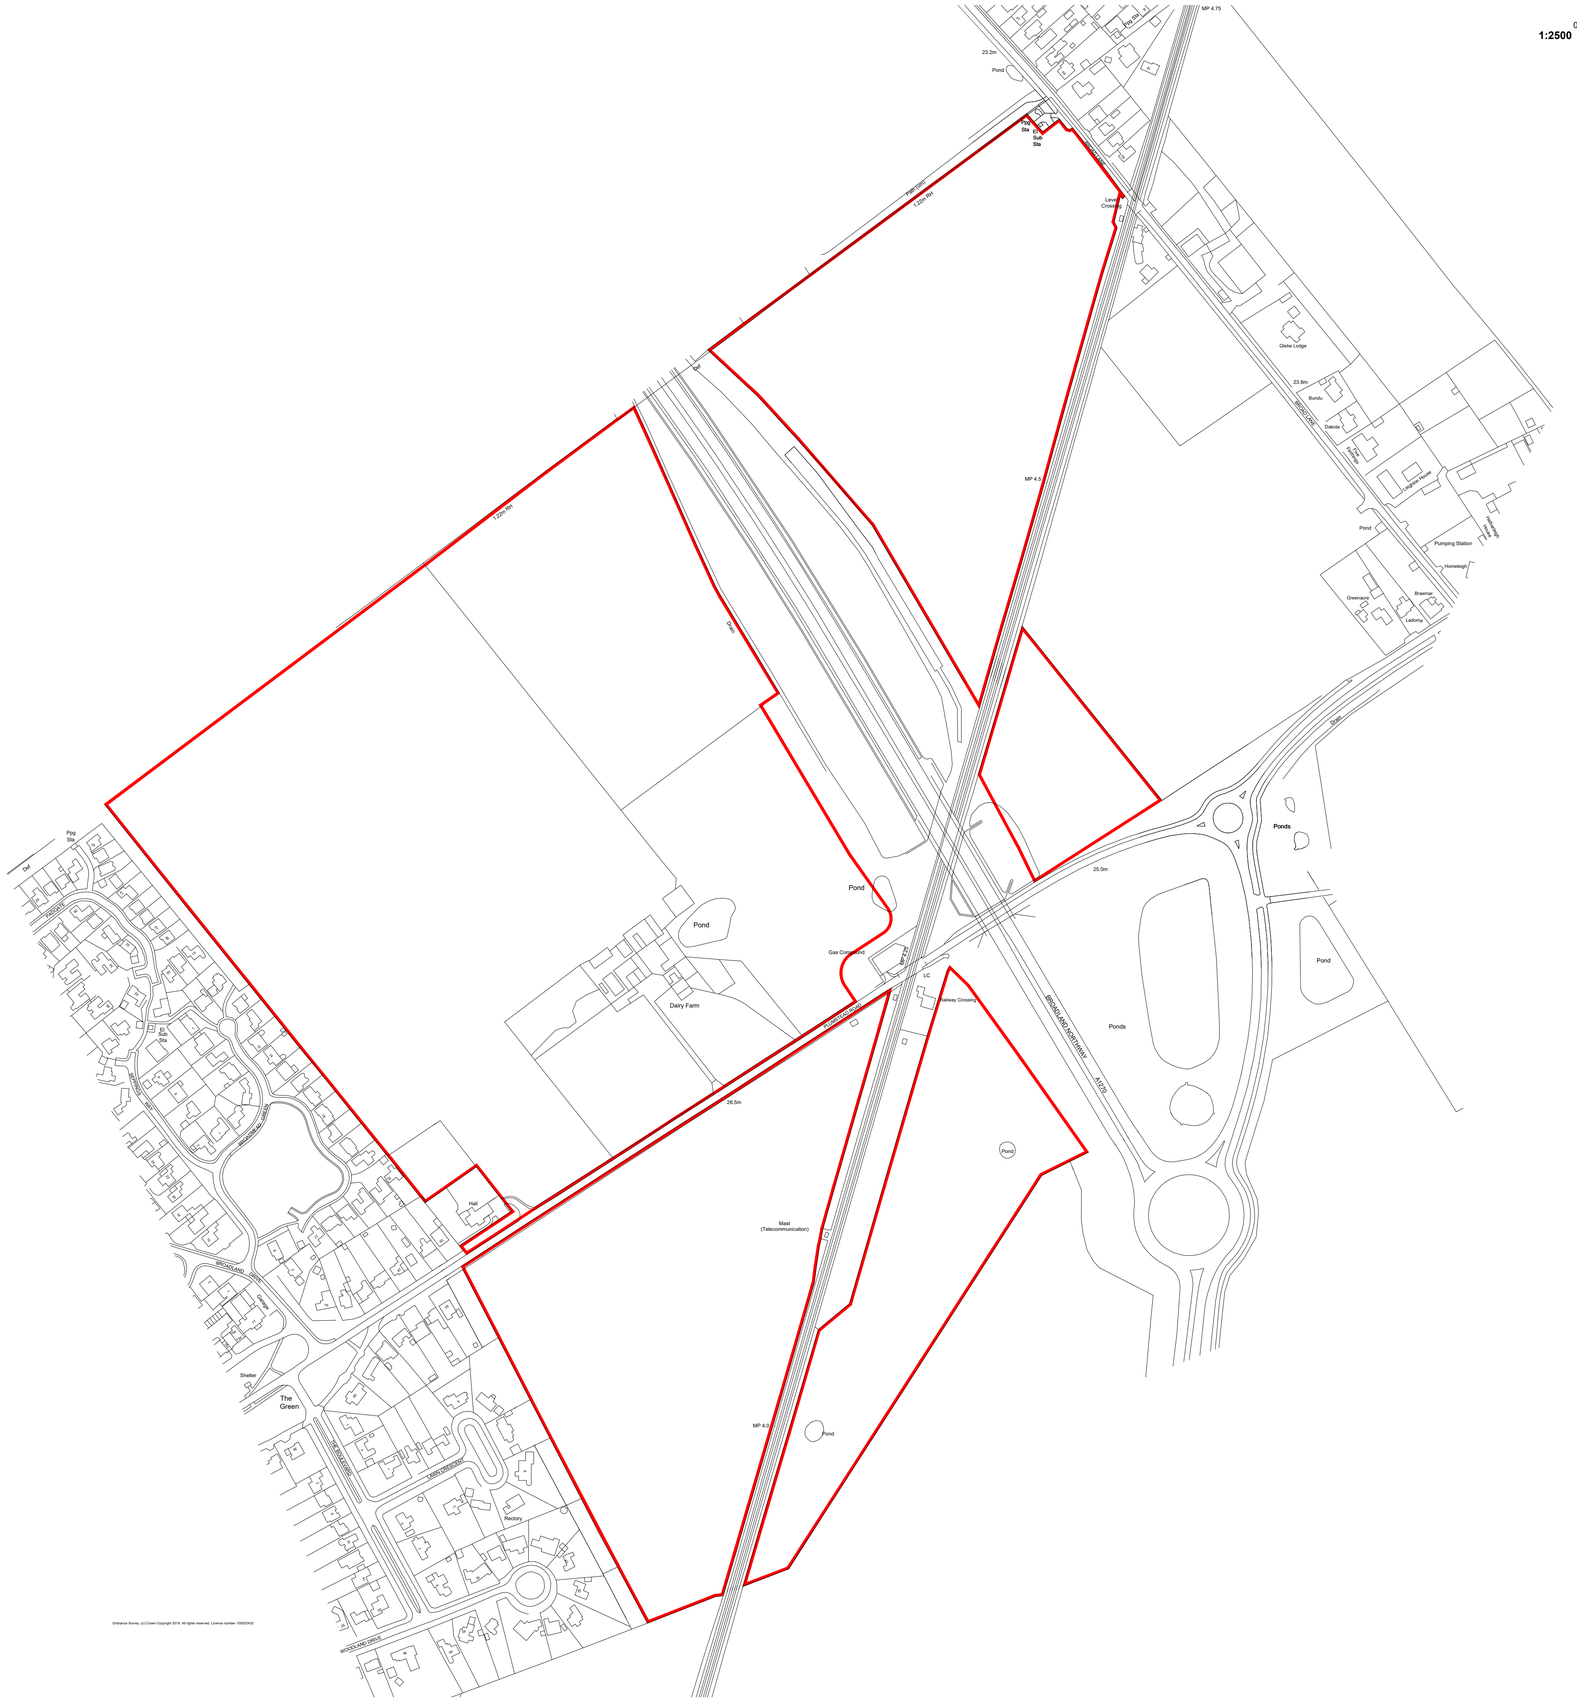

Ordnance Survey, (c) Crown Copyright 2019. All rights reserved. Licence number 100022432

1:2500 0m 20m 40m 60m 80m 100m 200m 400m

N
W E
S

Norwich, Dairy Farm.
Location Plan 1:2500 @ A1 size.